




FOUNDATION DRAWING

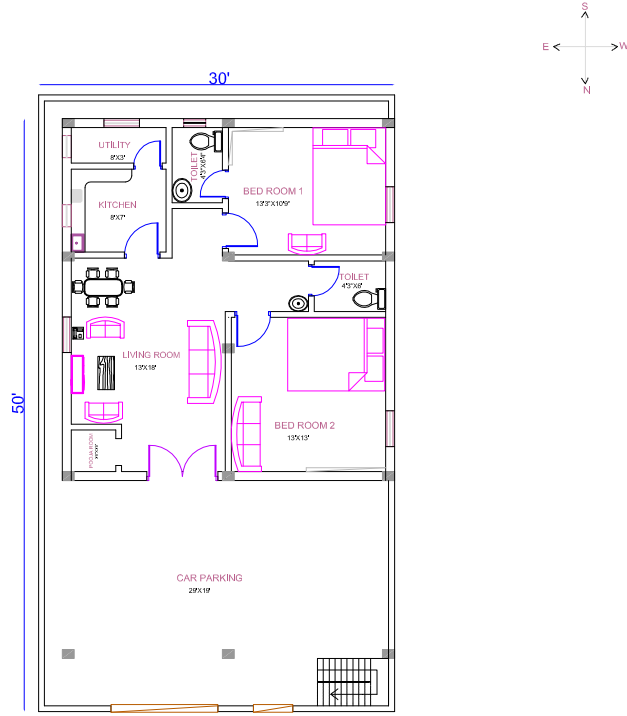


GROUND FLOOR PLAN

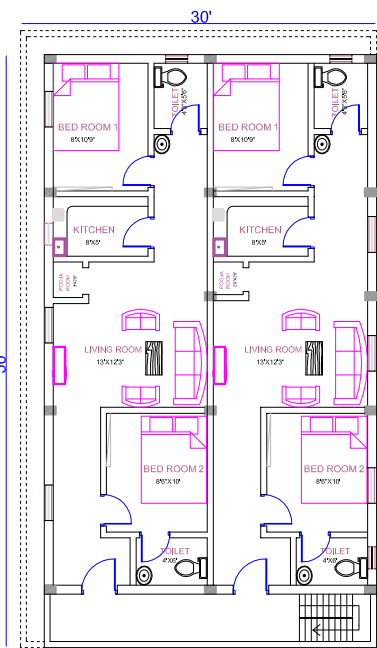

FIRST FLOOR PLAN

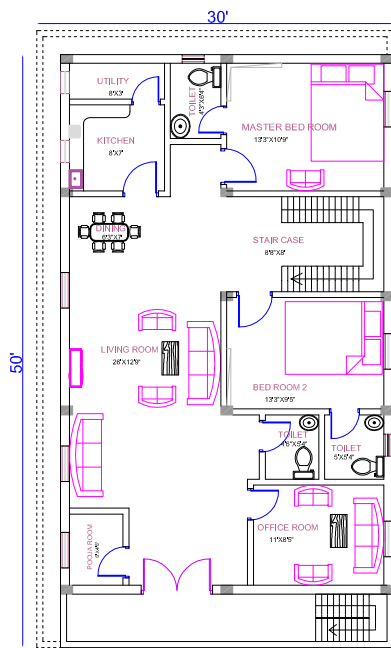

SECOND FLOOR PLAN

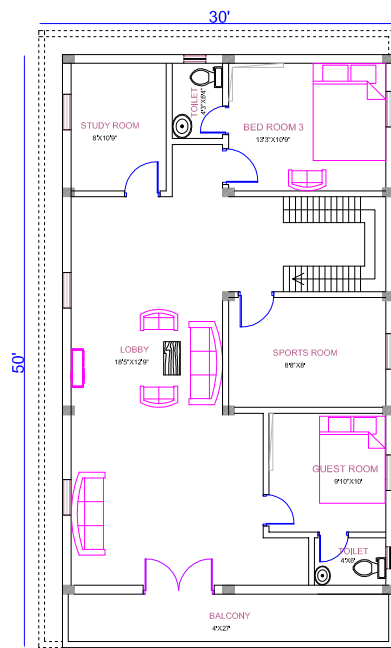

THIRD FLOOR PLAN

GENERAL NOTES

LEGENDS

- BED
- SOFA
- PHONE DESK
- TABLE LAMP
- TABLE
- COLUMN
1'X9" -12 No's
- DOUBLE DOOR
1830X2100mm-2 No's
- SINGLE DOOR
915X2100mm-17 No's
- SINGLE DOOR
800X2100mm-16 No's
- WINDOWS

REV .NO	REVISED NAME	DATE

CLIENT NAME AND ADDRESS

SRINIVAS,
LAGGERE

AUTHORISED BY

PMSK ARCHITECTURAL DESIGNS

TITLE : NORTH FACING FLOOR PLAN(G+3)

DRAWING NO :PMSK -NFH-01

SHEET NO : 1 OF 1

SCALE : NTS

DATE : 02-11-2018

DRAWN BY
PRIYA

CHECKED AND APPROVED BY
SURESH KUMAR